





Studiebureau:		CSS [®] CENTRAL SIGN SERVICE www.centralsignservice.be	
Aannemer:			Opdrachtgever: 
SIGNALISATIEPLAN			
Locatie : Hulshout - Boring 6		Datum : 26-05-26	
Ref CSS : CSS-26-0377	Fase : 01	Versie : 06	
Legende :			
 Gestuurde boring	 Laszone	 Werfzone	 Brug/trap

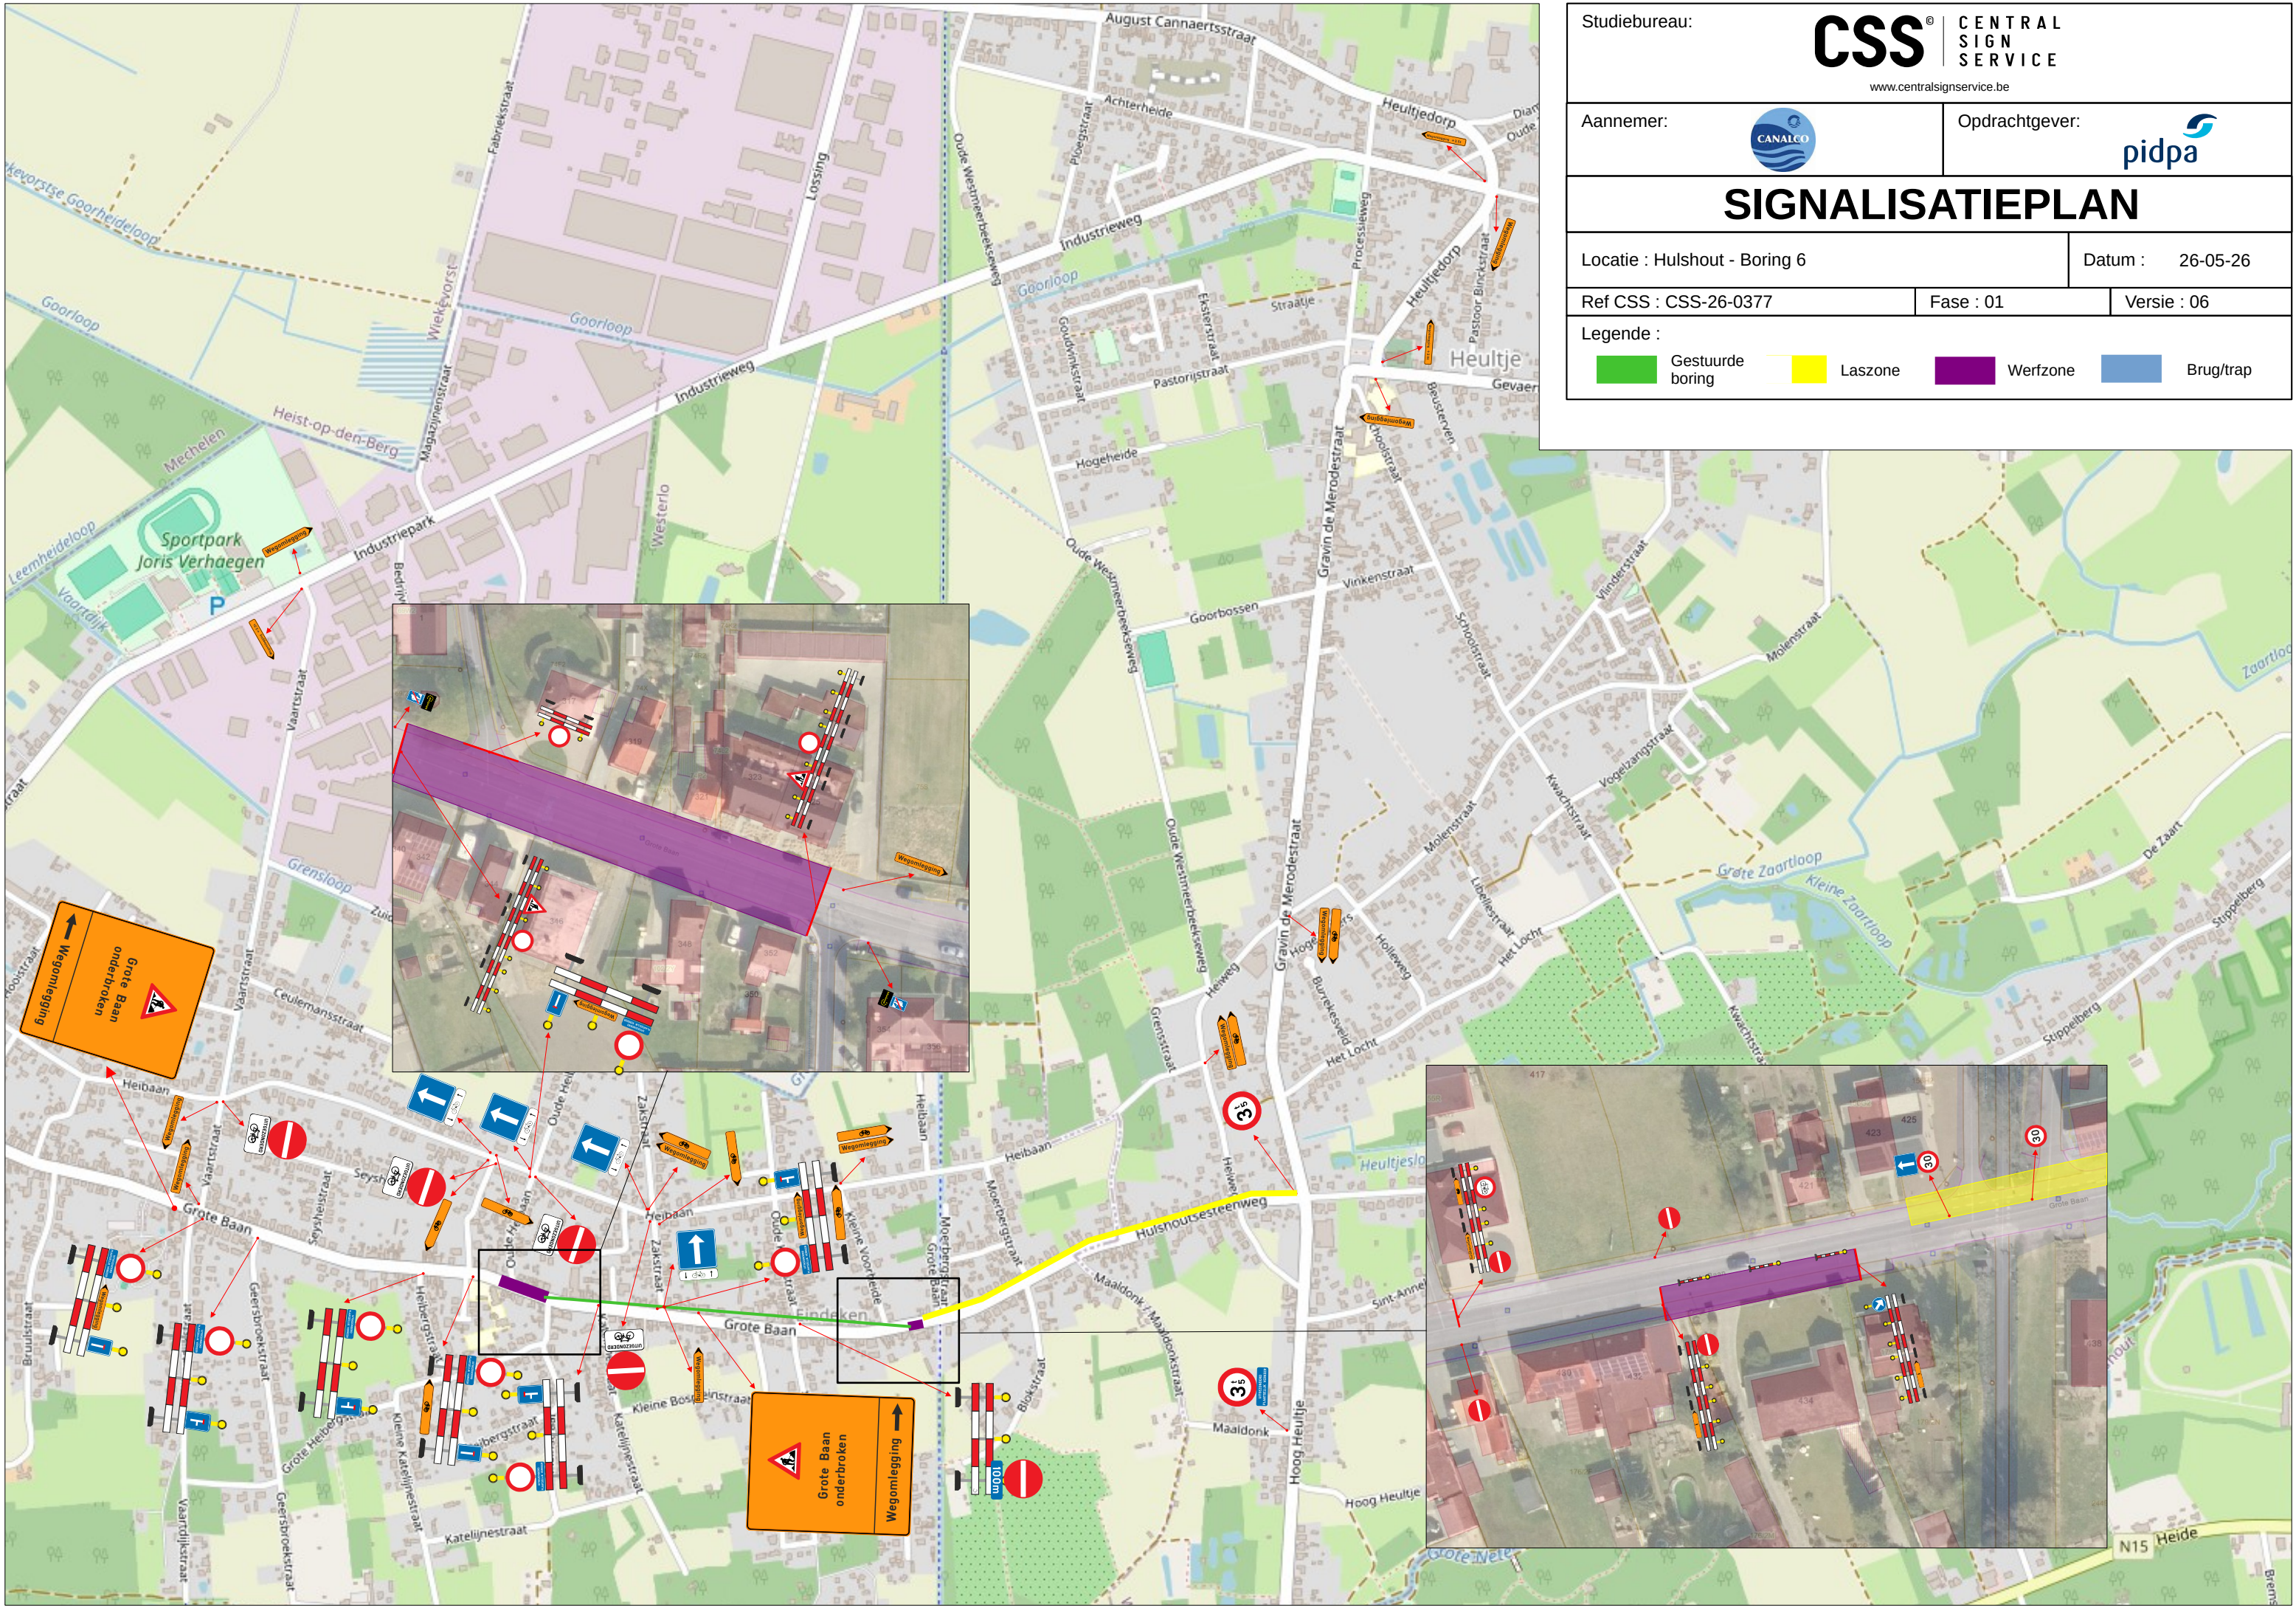

Studiebureau:		CSS [®] CENTRAL SIGN SERVICE www.centralsignservice.be	
Aannemer:			Opdrachtgever:
			
SIGNALISATIEPLAN			
Locatie : Hulshout - Boring 6 laszone			Datum : 26-05-26
Ref CSS : CSS-26-0377		Fase : 01	Versie : 06
Legende :			
	Gestuurde boring		Laszone
	Werfzone		Brug/trap

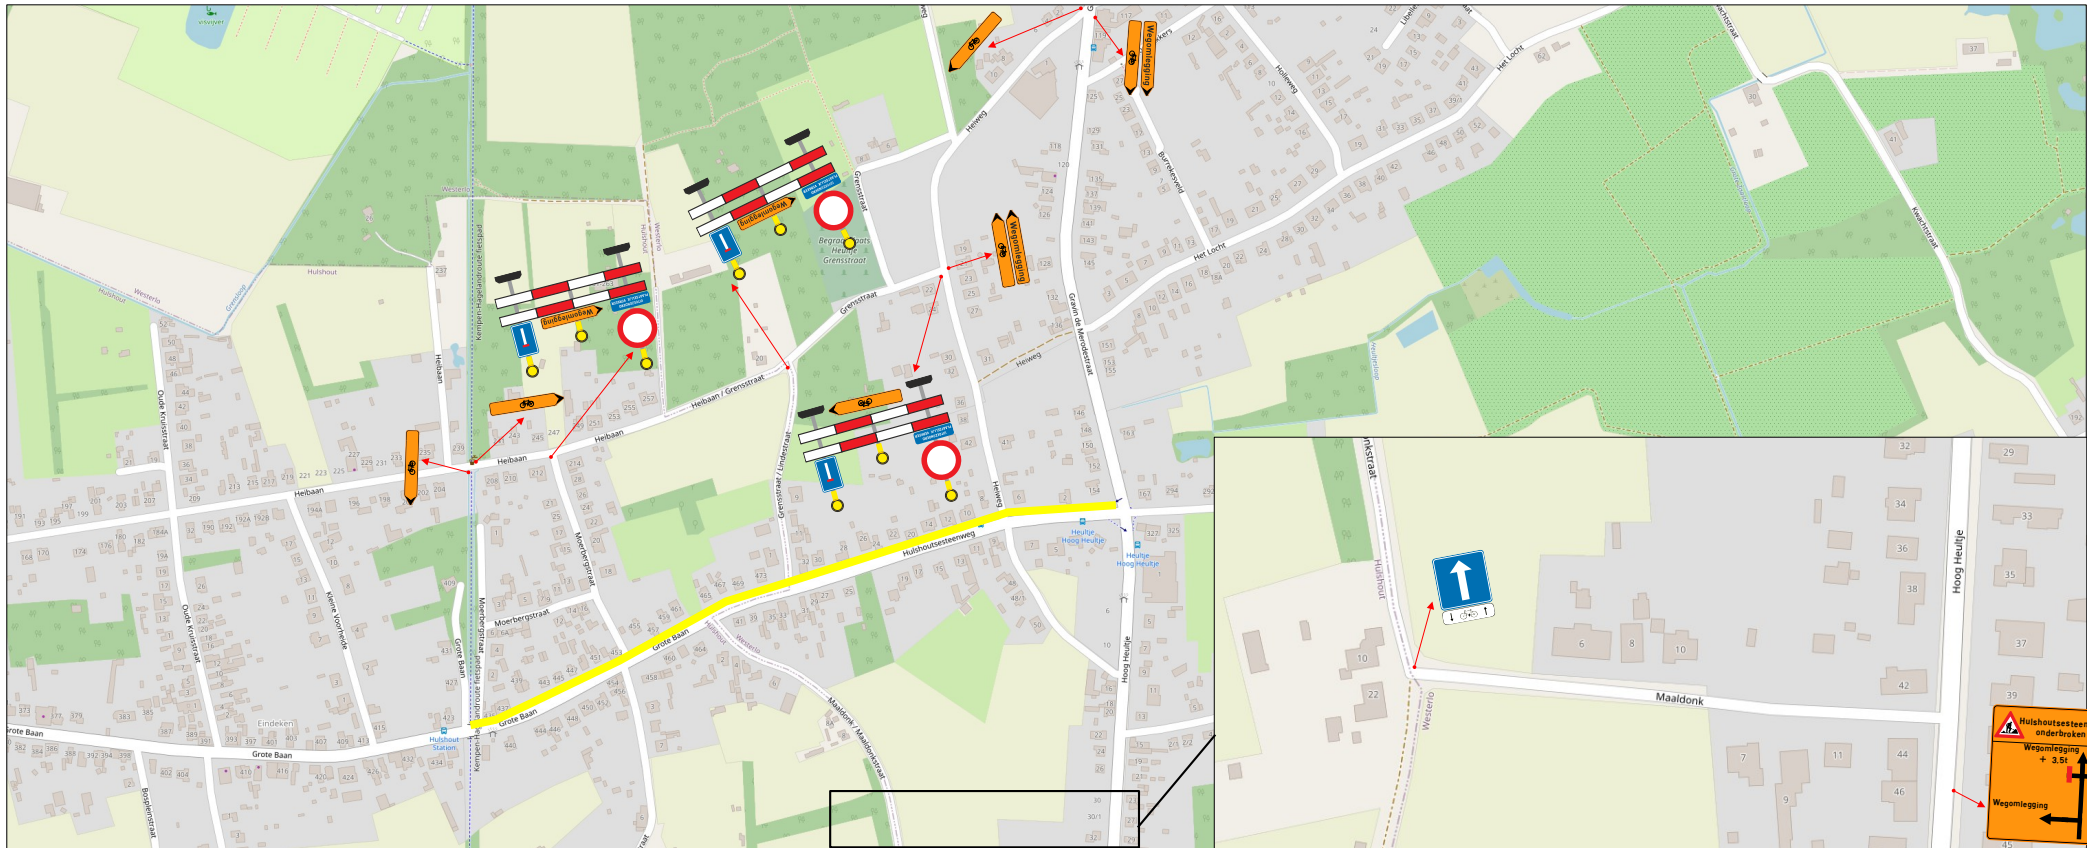