


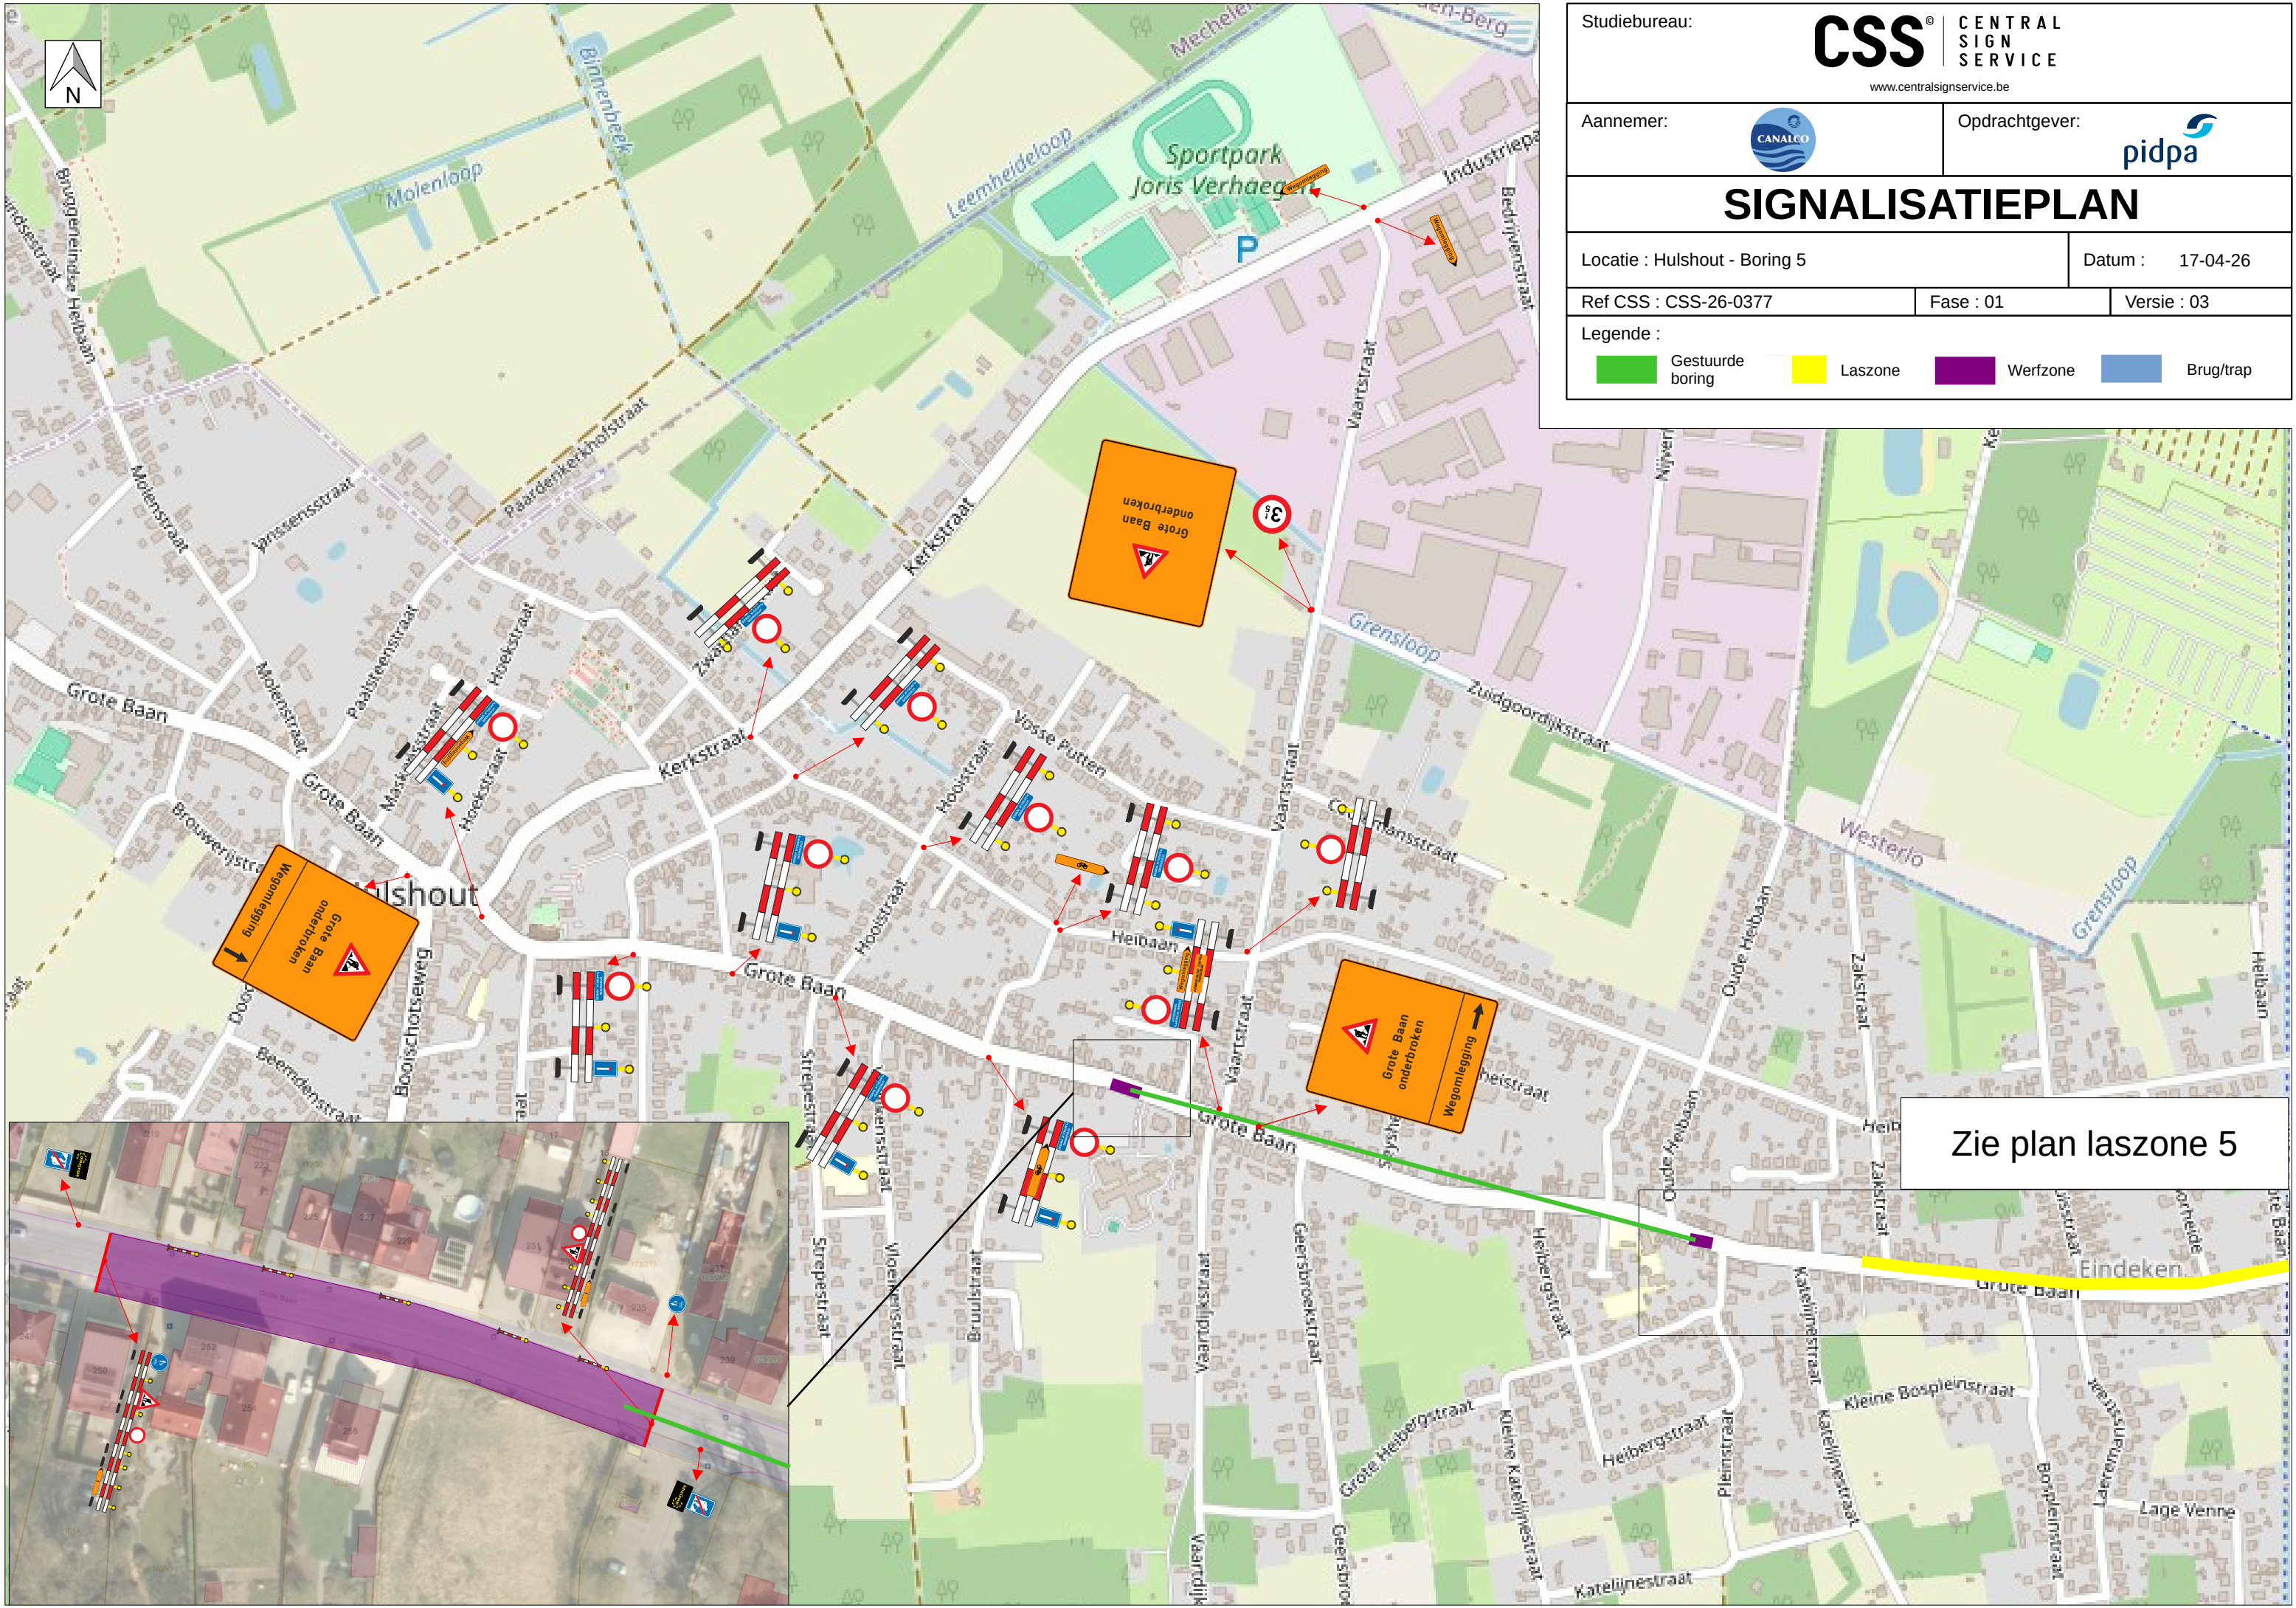

Studiebureau:

CSS®

CENTRAL  
SIGN  
SERVICE

www.centralsignservice.be

Aannemer:

Opdrachtgever:

SIGNALISATIEPLAN

Locatie : Hulshout - Boring 5

Datum : 17-04-26

Ref CSS : CSS-26-0377

Fase : 01

Versie : 03

Legende :

Gesteuurde boring

Laszone

Werfzone

Brug/trap

Zie plan laszone 5