


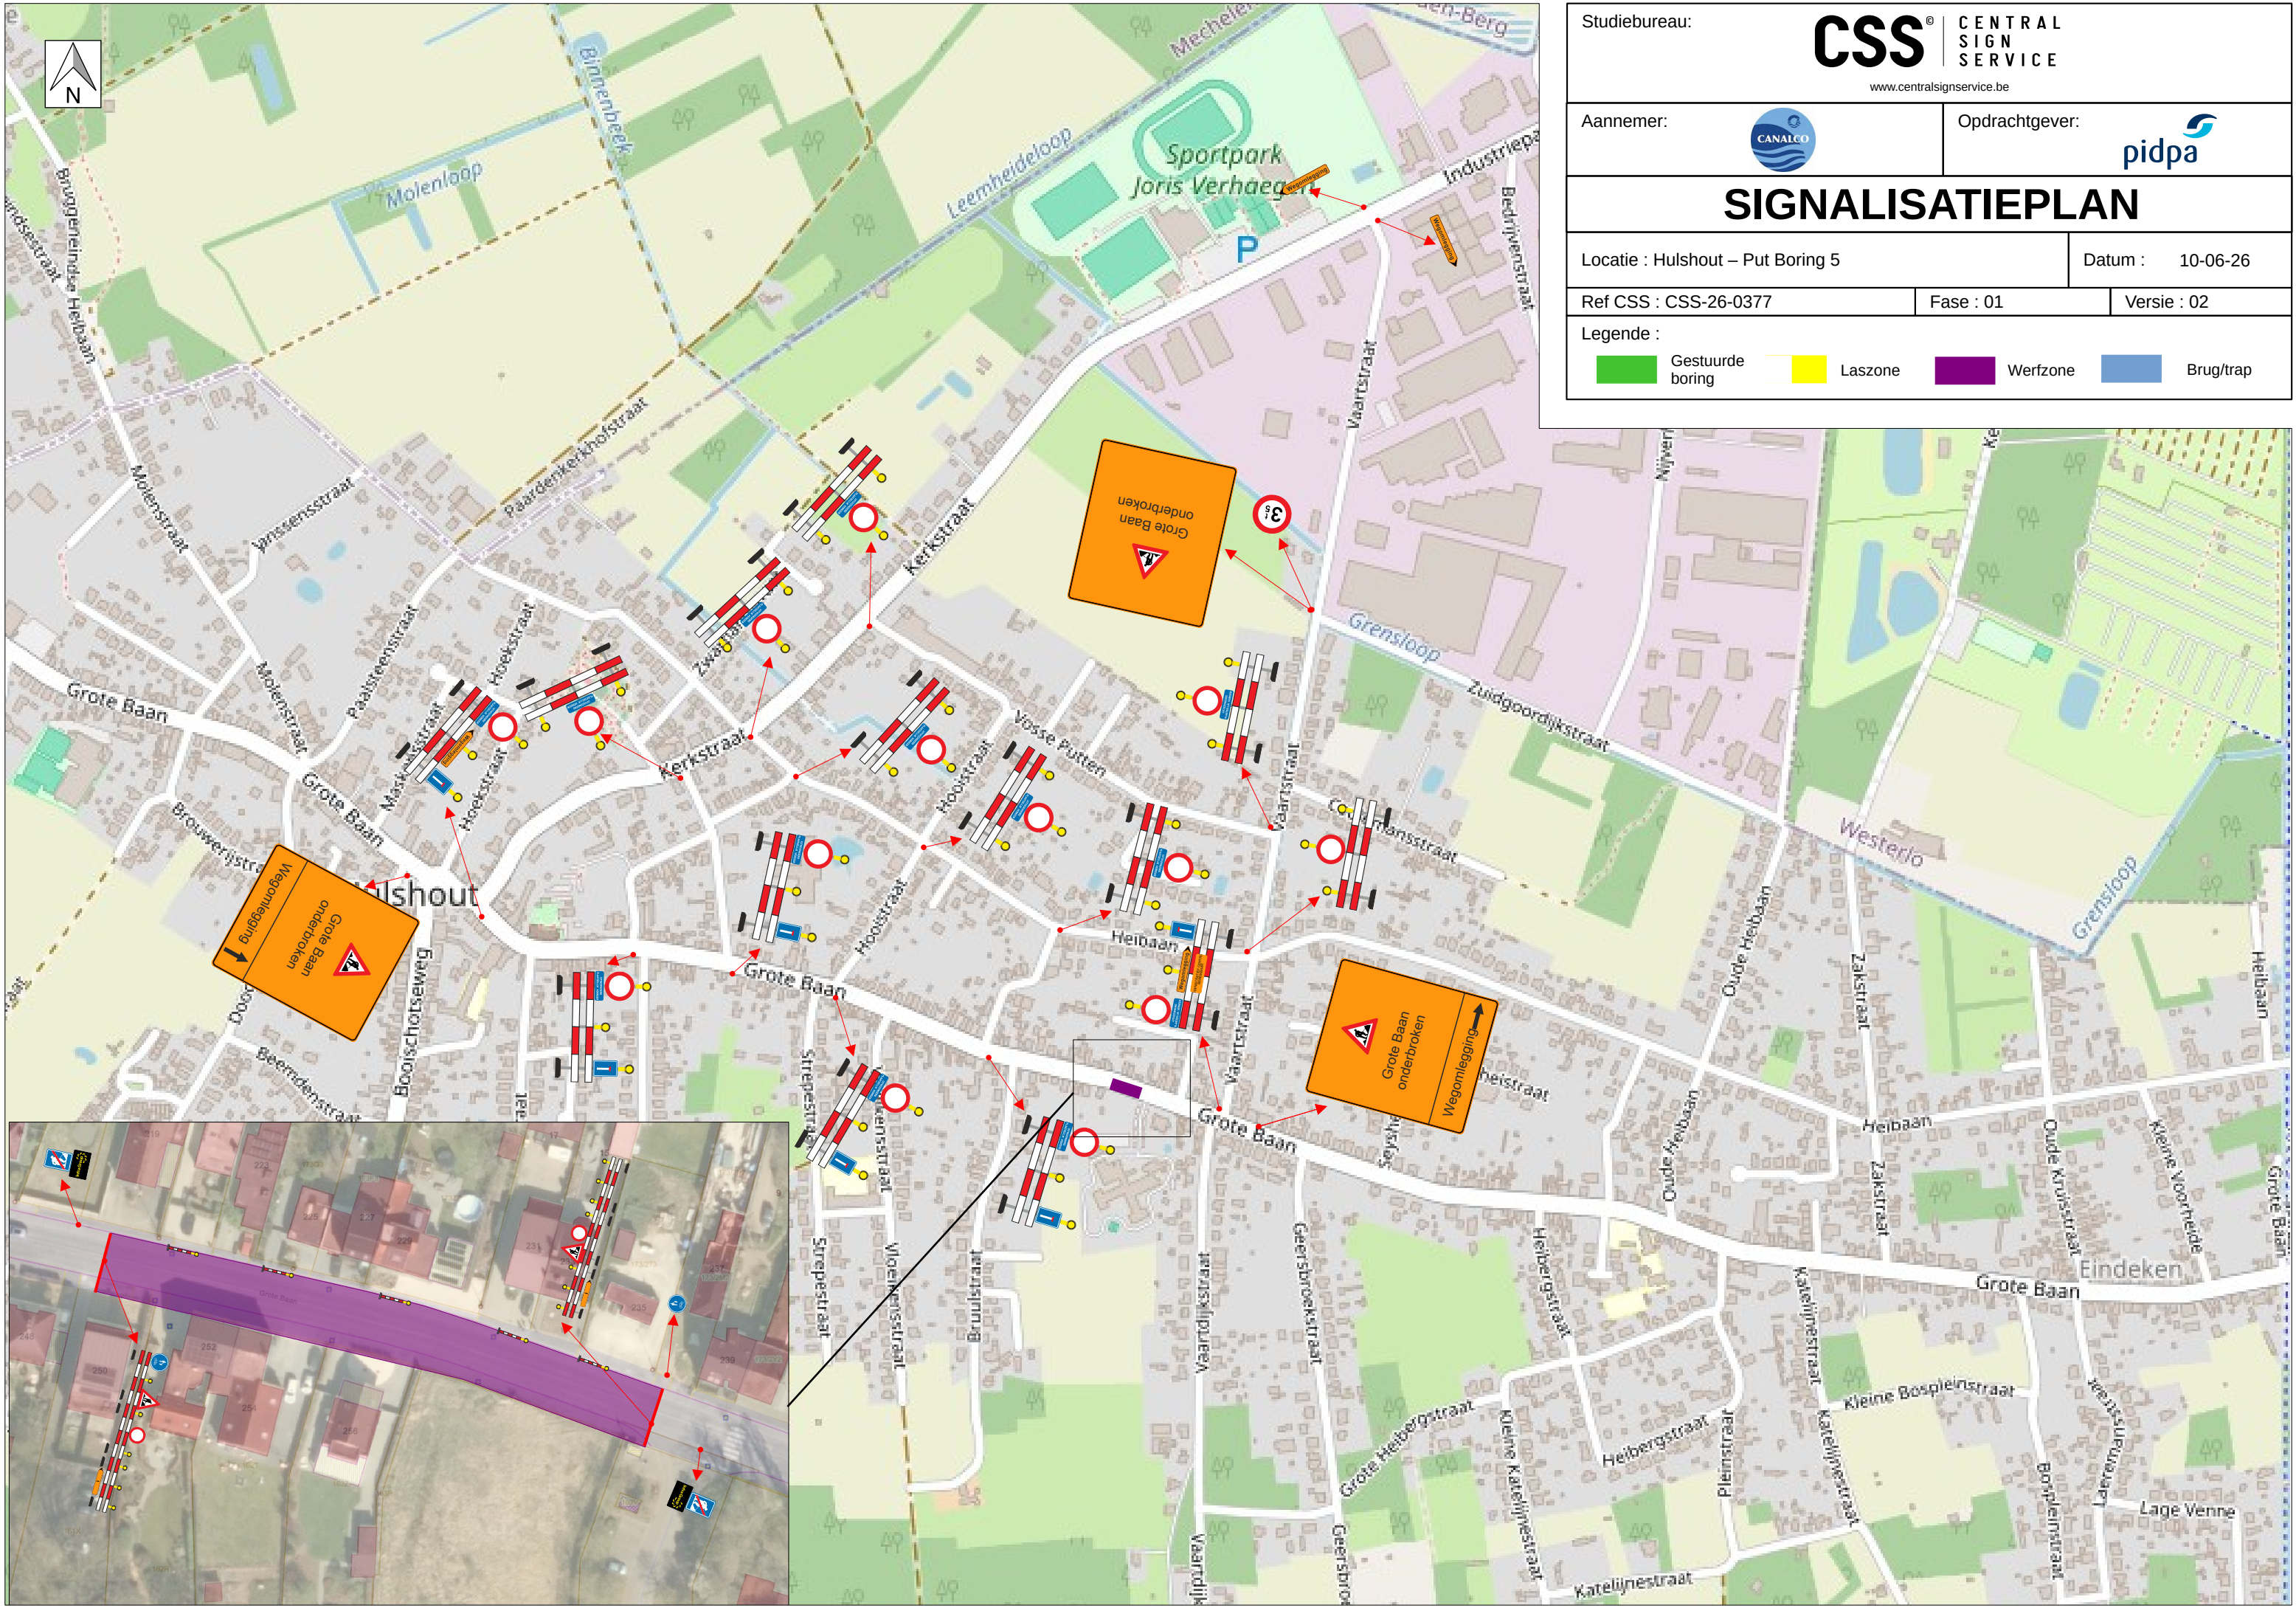

Studiebureau:		CSS [®] CENTRAL SIGN SERVICE www.centralsignservice.be	
Aannemer:			Opdrachtgever:
			
SIGNALISATIEPLAN			
Locatie : Hulshout – Put Boring 5		Datum : 10-06-26	
Ref CSS : CSS-26-0377		Fase : 01	Versie : 02
Legende :			
	Gestuurde boring		Laszone
	Werfzone		Brug/trap

